

Shanti Niketan

Shanti Niketan







Shanti Niketan

Shanti Niketan



Shanti Niketan

Shanti Niketan






Shanti Niketan

Shanti Niketan



Corporate Identity Number - U45400MP2019PTC049689
Office - 07586-299048 MOB - +91-8224091584
EMAIL - vidhyasagarconstruction@gmail.com

DESIGNED BY - ER SIDDHARTH JAIN
BE (Civil), M.Tech (Structure)

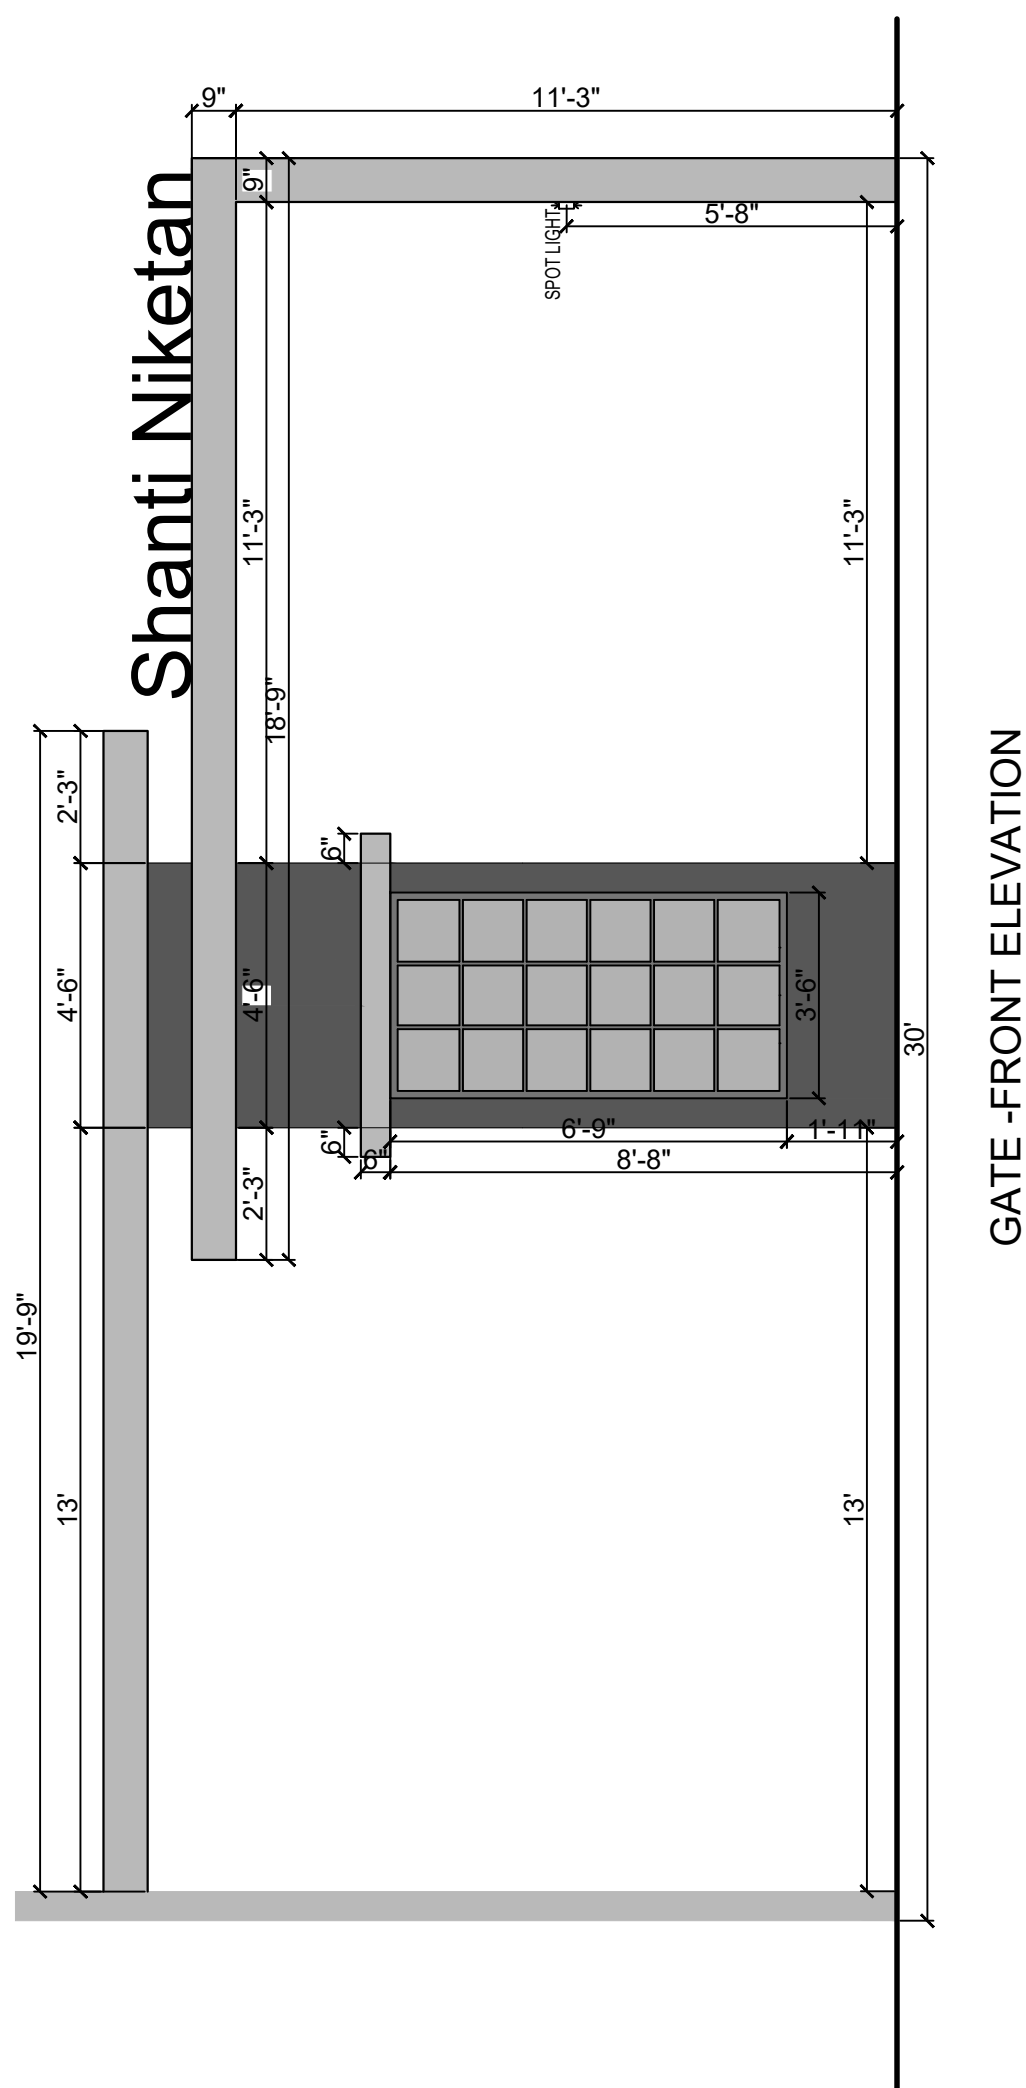




VIDHYASAGAR CONSTRUCTION AND CONSULTANCY Pvt Ltd
BEHIND DUTTA MANDIR, CHAMPABAGH LAXMIPURA, SAGAR,
SAGAR, MP, 470002

Corporate Identity Number - U45400MP2019PTC049689
Office - 07586-299048 MOB - +91-8224091584
EMAIL - vidhyasagarconstruction@gmail.com

DESIGNED BY - ER SIDDHARTH JAIN
BE (Civil), M.Tech (Structure)

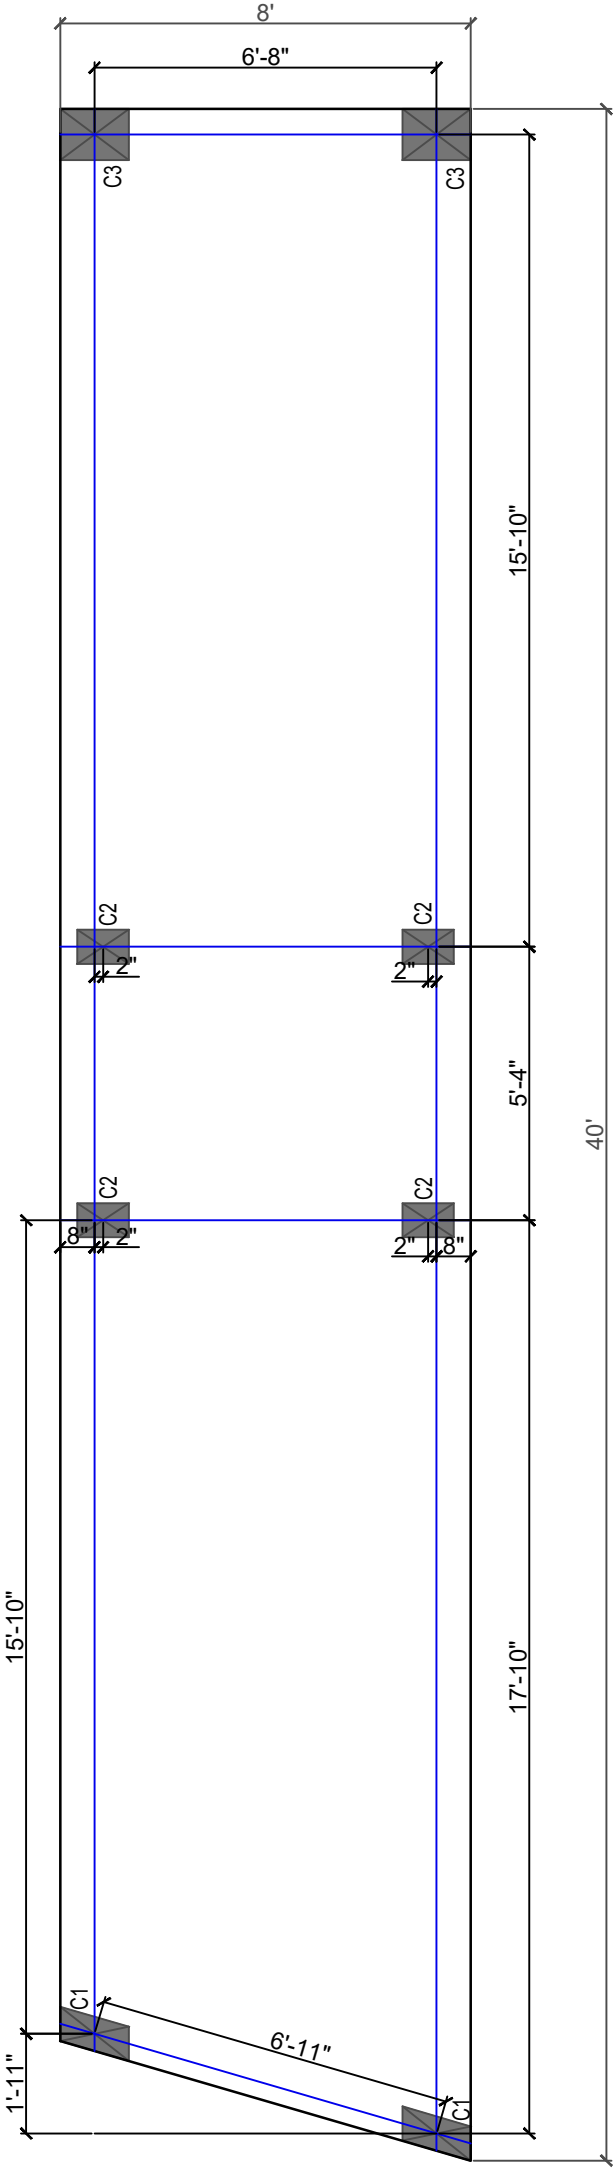

COLUMN				
COL.	C1	C2	C3	
HEIGHT UP TO GL (GROUND LEVEL)	8"x 16" 7'- BELOW GL	8"x 12" 7'- BELOW GL	12"x 16" 7'- BELOW GL	
HEIGHT UP TO PLINTH LEVEL	1'6" FROM GL	1'6" FROM GL	1'6" FROM GL	
HEIGHT UP TO LINTEL LEVEL	8' FROM GL	8' FROM GL	8' FROM GL	
HEIGHT UP TO ROOF SLAB	20' FROM GL	18' FROM GL	16' FROM GL	
R/F OF COL	4NOS @16MM & 2 NOS 12MM	4NOS @16MM & 2 NOS 12MM	4NOS @16MM & 2 NOS 12MM	


GATE - COLUMN LAYOUT



VIDHYASAGAR CONSTRUCTION AND CONSULTANCY Pvt Ltd
BEHIND DUTTA MANDIR, CHAMPABAGH LAXMIPURA, SAGAR,
SAGAR, MP, 470002

Corporate Identity Number - U45400MP2019PTC049689
Office - 07586-299048 MOB - +91-8224091584
EMAIL - vidhyasagarconstruction@gmail.com

DESIGNED BY - ER SIDDHARTH JAIN
BE (Civil), M.Tech (Structure)

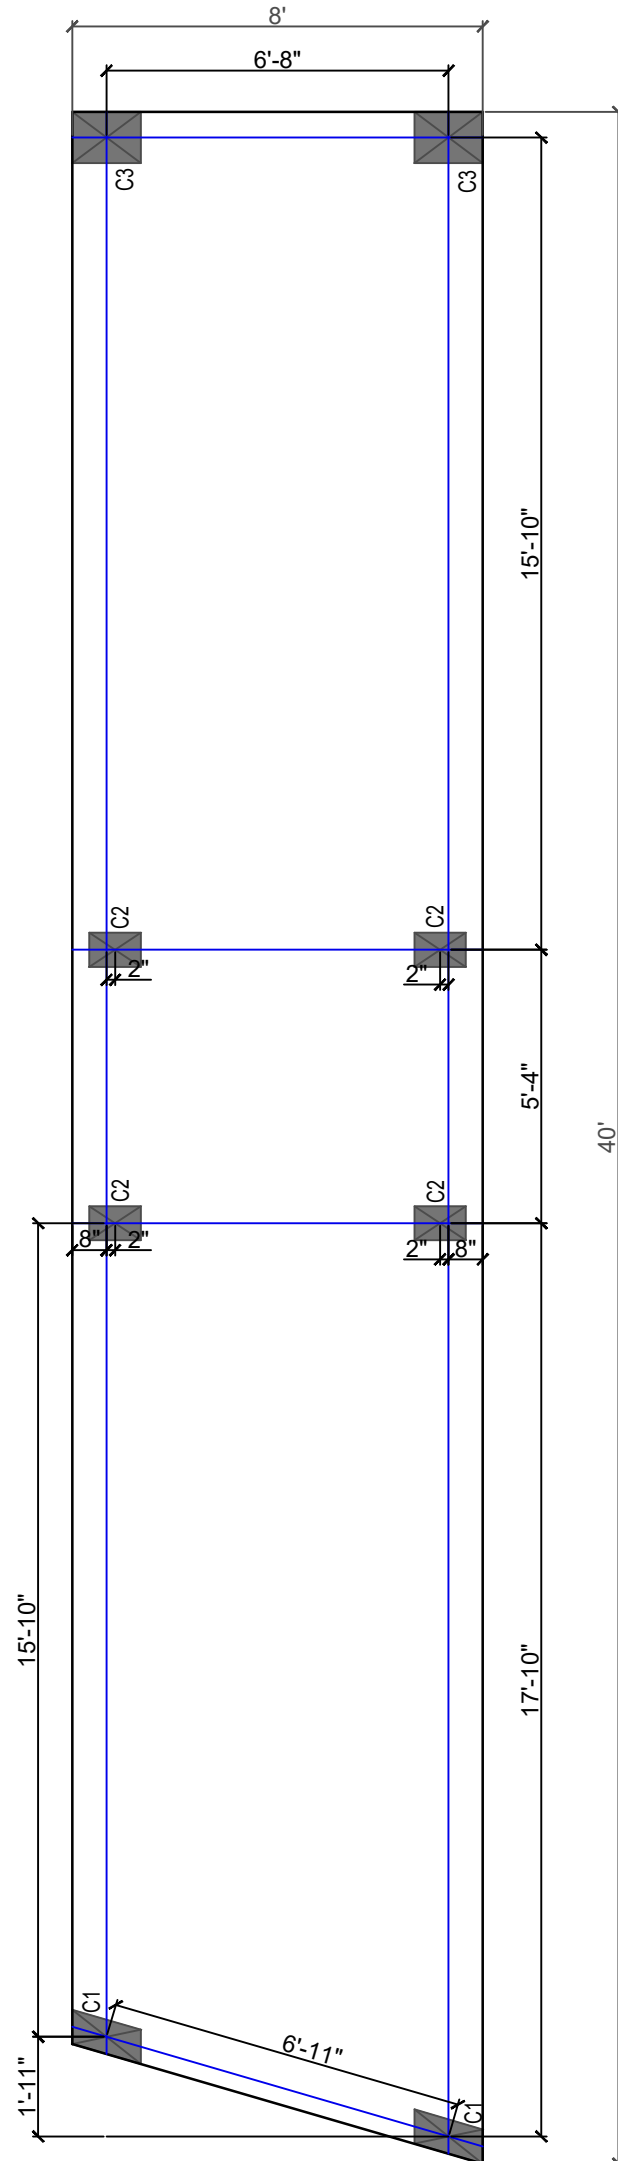

COLUMN				
COL.	C1	C2	C3	
HEIGHT UP TO GL (GROUND LEVEL)	8"x 16" 7'- BELOW GL	8"x 12" 7'- BELOW GL	12"x 16" 7'- BELOW GL	
HEIGHT UP TO PLINTH LEVEL	1'6" FROM GL	1'6" FROM GL	1'6" FROM GL	
HEIGHT UP TO LINTEL LEVEL	8' FROM GL	8' FROM GL	8' FROM GL	
HEIGHT UP TO ROOF SLAB	20' FROM GL	18' FROM GL	16' FROM GL	
R/F OF COL	4NOS @16MM & 2 NOS 12MM	4NOS @16MM & 2 NOS 12MM	4NOS @16MM & 2 NOS 12MM	


GATE - COLUMN LAYOUT



VIDHYASAGAR CONSTRUCTION AND CONSULTANCY Pvt Ltd
BEHIND DUTTA MANDIR, CHAMPABAGH LAXMIPURA, SAGAR,
SAGAR, MP, 470002

Corporate Identity Number - U45400MP2019PTC049689
Office - 07586-299048 MOB - +91-8224091584
EMAIL - vidhyasagarconstruction@gmail.com

DESIGNED BY - ER SIDDHARTH JAIN
BE (Civil), M.Tech (Stucture)

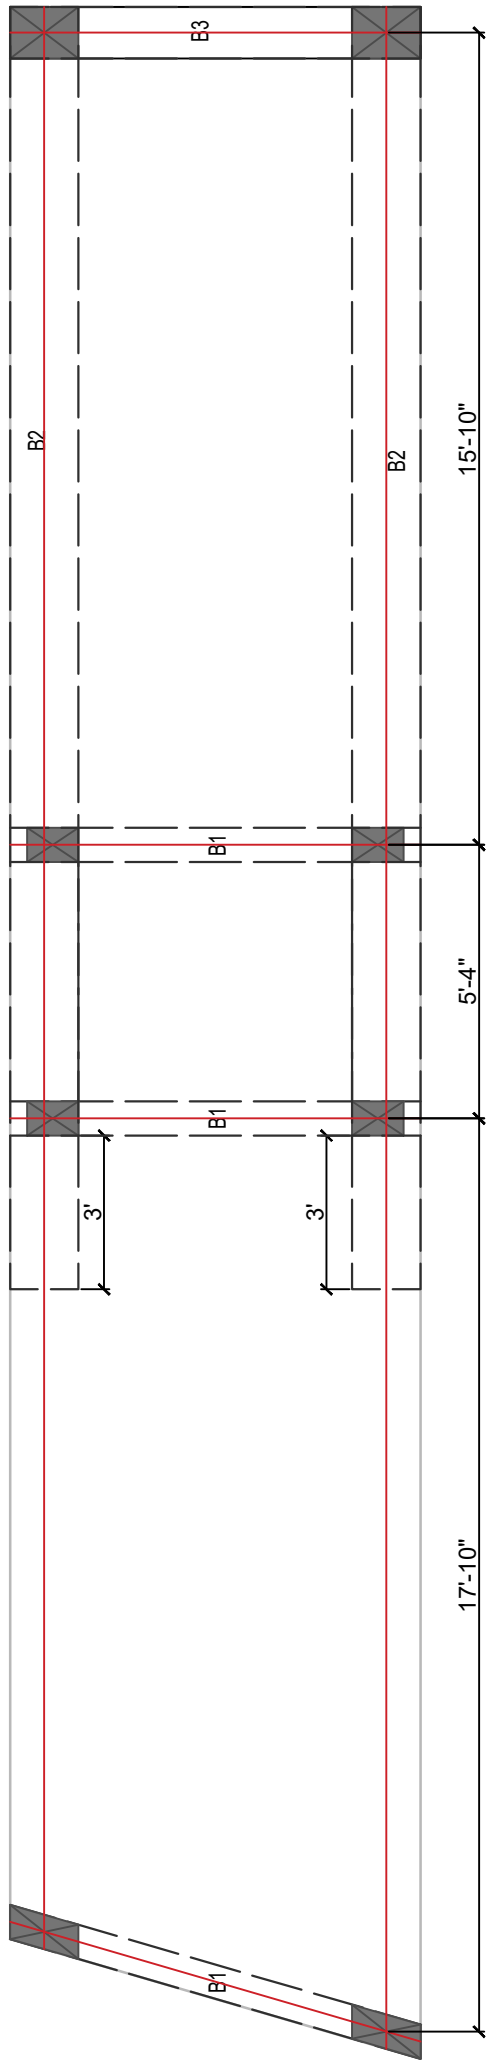

BEAM AT +15' GL

BEAM	LENGHT	WIDTH	DEPTH
B1 (8" X 12")	-	0'-8"	1'-0"
B2 (16" X 12")	-	0'-16"	12
B3 (12" X 12")	8'-0"	12"	12"
R/F OF BEAM	TOP MAIN BAR 02 NOS @ 12	BOTTOM BAR 04 NOS @ 12	STIRRUPS 8MM @ 6"
LINTEL BEAM PL TO 8'-0" HEIGHT	8'-0"	12"	12"
TOP SLAB BEAM	8'-0"	12"	12"
R/F OF SLAB BEAM	TOP MAIN BAR 02 NOS @ 12	BOTTOM BAR 04 NOS @ 12	STIRRUPS 8MM @ 6"


BEAM AT +15' GL DETAILS



VIDHYASAGAR CONSTRUCTION AND CONSULTANCY Pvt Ltd
BEHIND DUTTA MANDIR, CHAMPABAGH LAXMIPURA, SAGAR,
SAGAR, MP, 470002

Corporate Identity Number - U45400MP2019PTC049689
Office - 07586-299048 MOB - +91-8224091584
EMAIL - vidhyasagarconstruction@gmail.com


DESIGNED BY - ER SIDDHARTH JAIN
BE (Civil), M.Tech (Stucture)

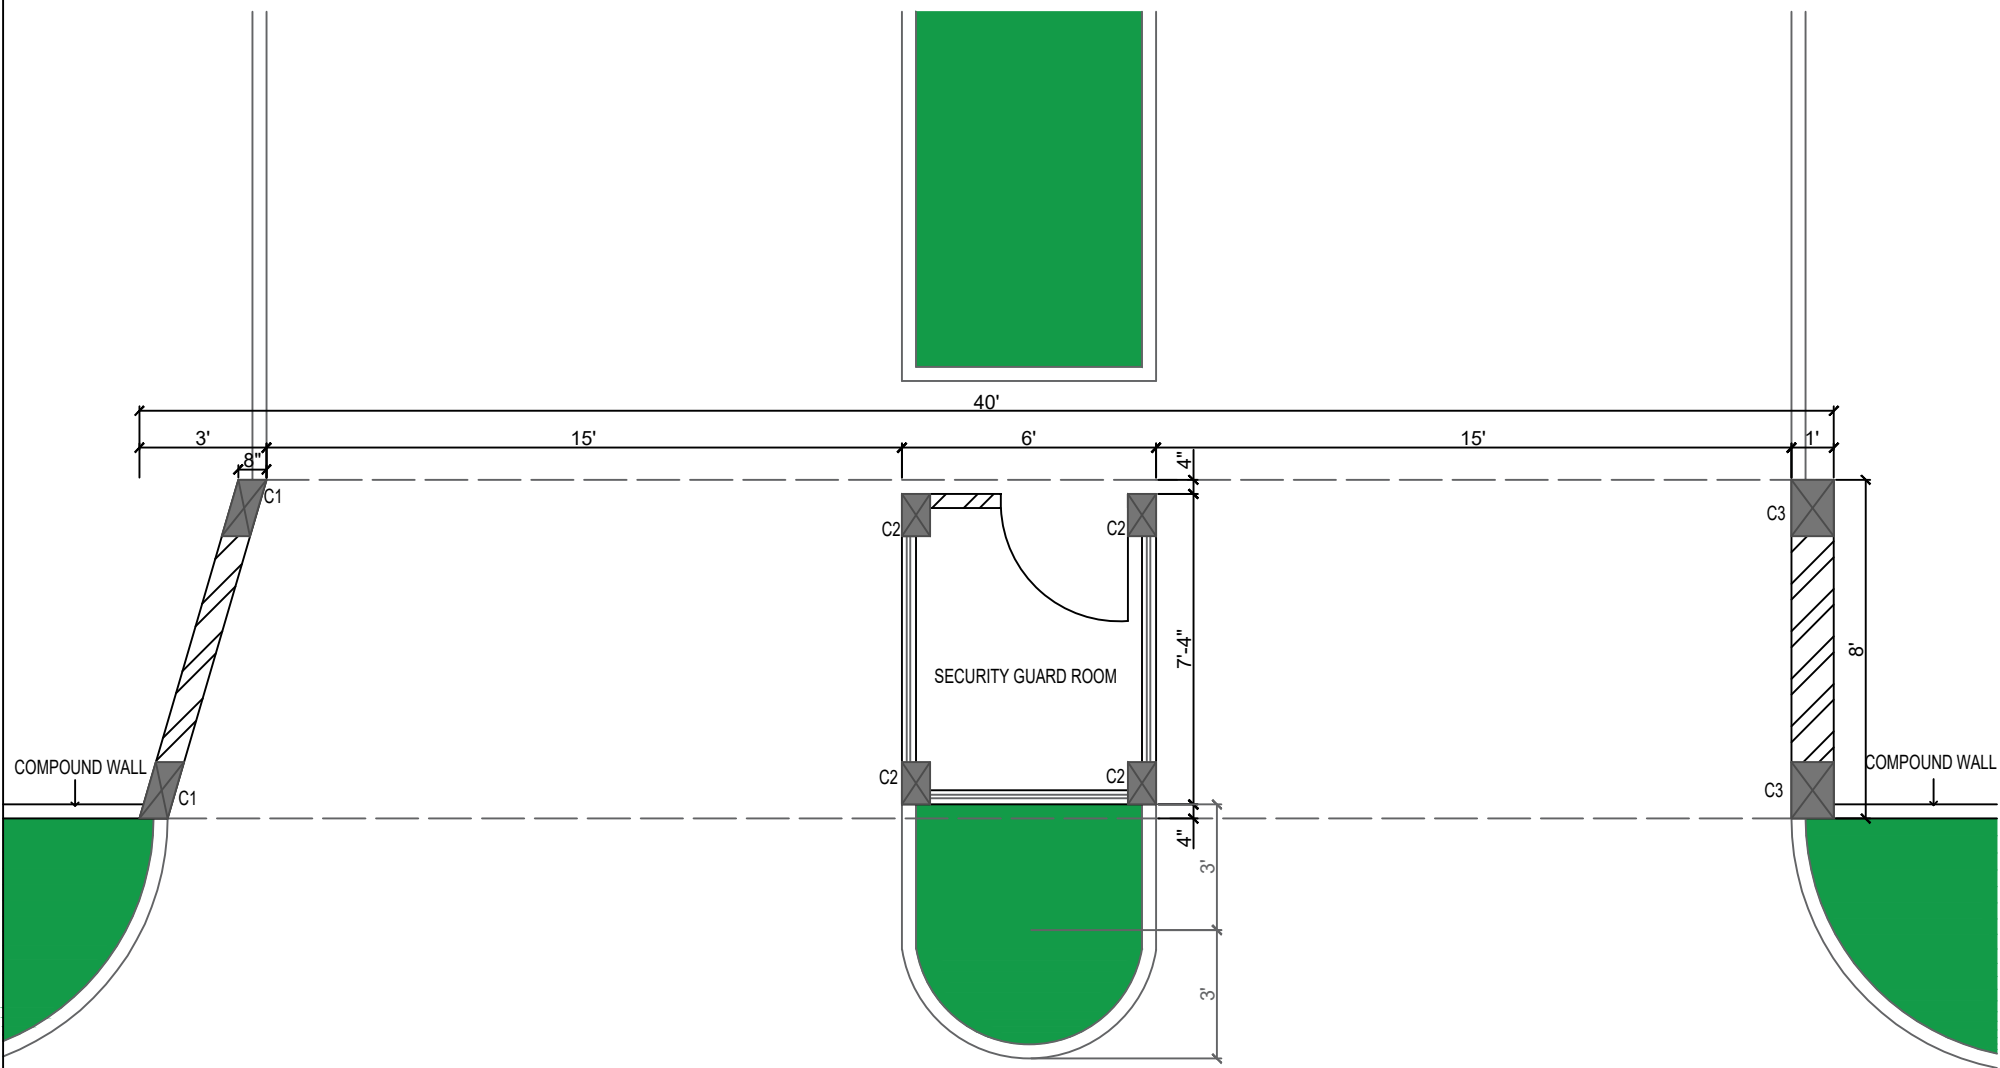

GATE PLAN



DESIGNED BY - ER SIDDHARTH JAIN
BE (Civil), M.Tech (Structure)

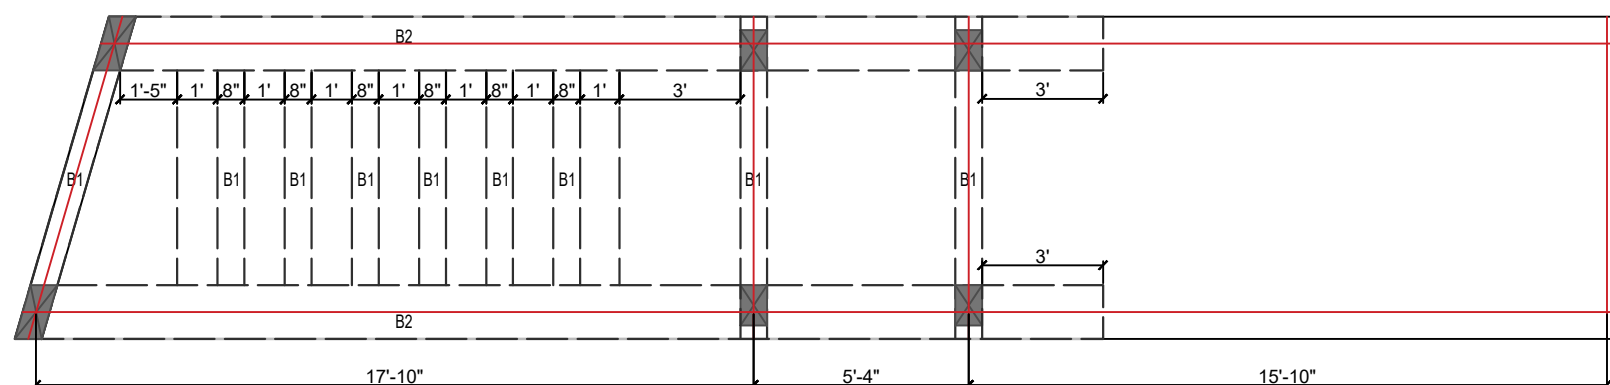

BEAM	LENGHT	WIDTH	DEPTH
B1 (8" X 12")	-	0'-8"	1'-0"
B2 (16" X 12")	-	0'-16"	12
B3 (12" X 12")	8'-0"	12"	12"
R/F OF BEAM	TOP MAIN BAR 02 NOS @ 12	BOTTOM BAR 04 NOS @ 12	STIRRUPS 8MM @ 6"
LINTEL BEAM PL TO 8'-0" HEIGHT	8'-0"	12"	12"
TOP SLAB BEAM	8'-0"	12"	12"
R/F OF SLAB BEAM	TOP MAIN BAR 02 NOS @ 12	BOTTOM BAR 04 NOS @ 12	STIRRUPS 8MM @ 6"